Estimate for the work of providing and laying of 300mm ,150mm dia DI & 100mm dia DI water supply line at Hennur road chandrika soap factory junction to Indira canteen Ist main Ist block HBR Layout pertaining to AEE E-2-1 Sub Division.

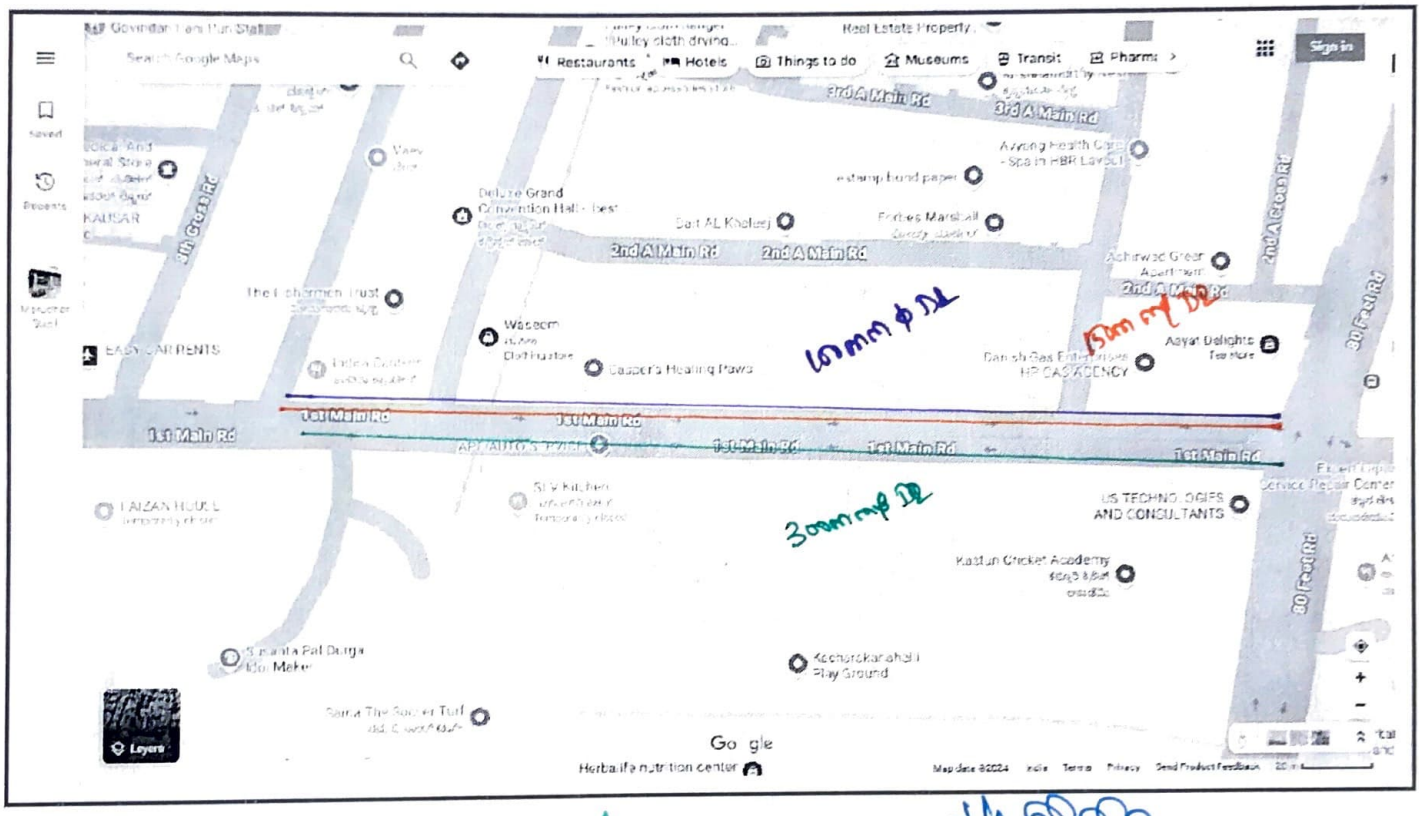

AE(HBR)

AEE E2I

EE E2